UNITED STATES DEPARTMENT OF COMMERCE
NATIONAL OCEANIC AND ATMOSPHERIC ADMINISTRATION
NATIONAL OCEAN SURVEY

GEODETIC CONTROL DIAGRAM

UNITED STATES
DEPARTMENT OF THE INTERIOR
GEOLOGICAL SURVEY

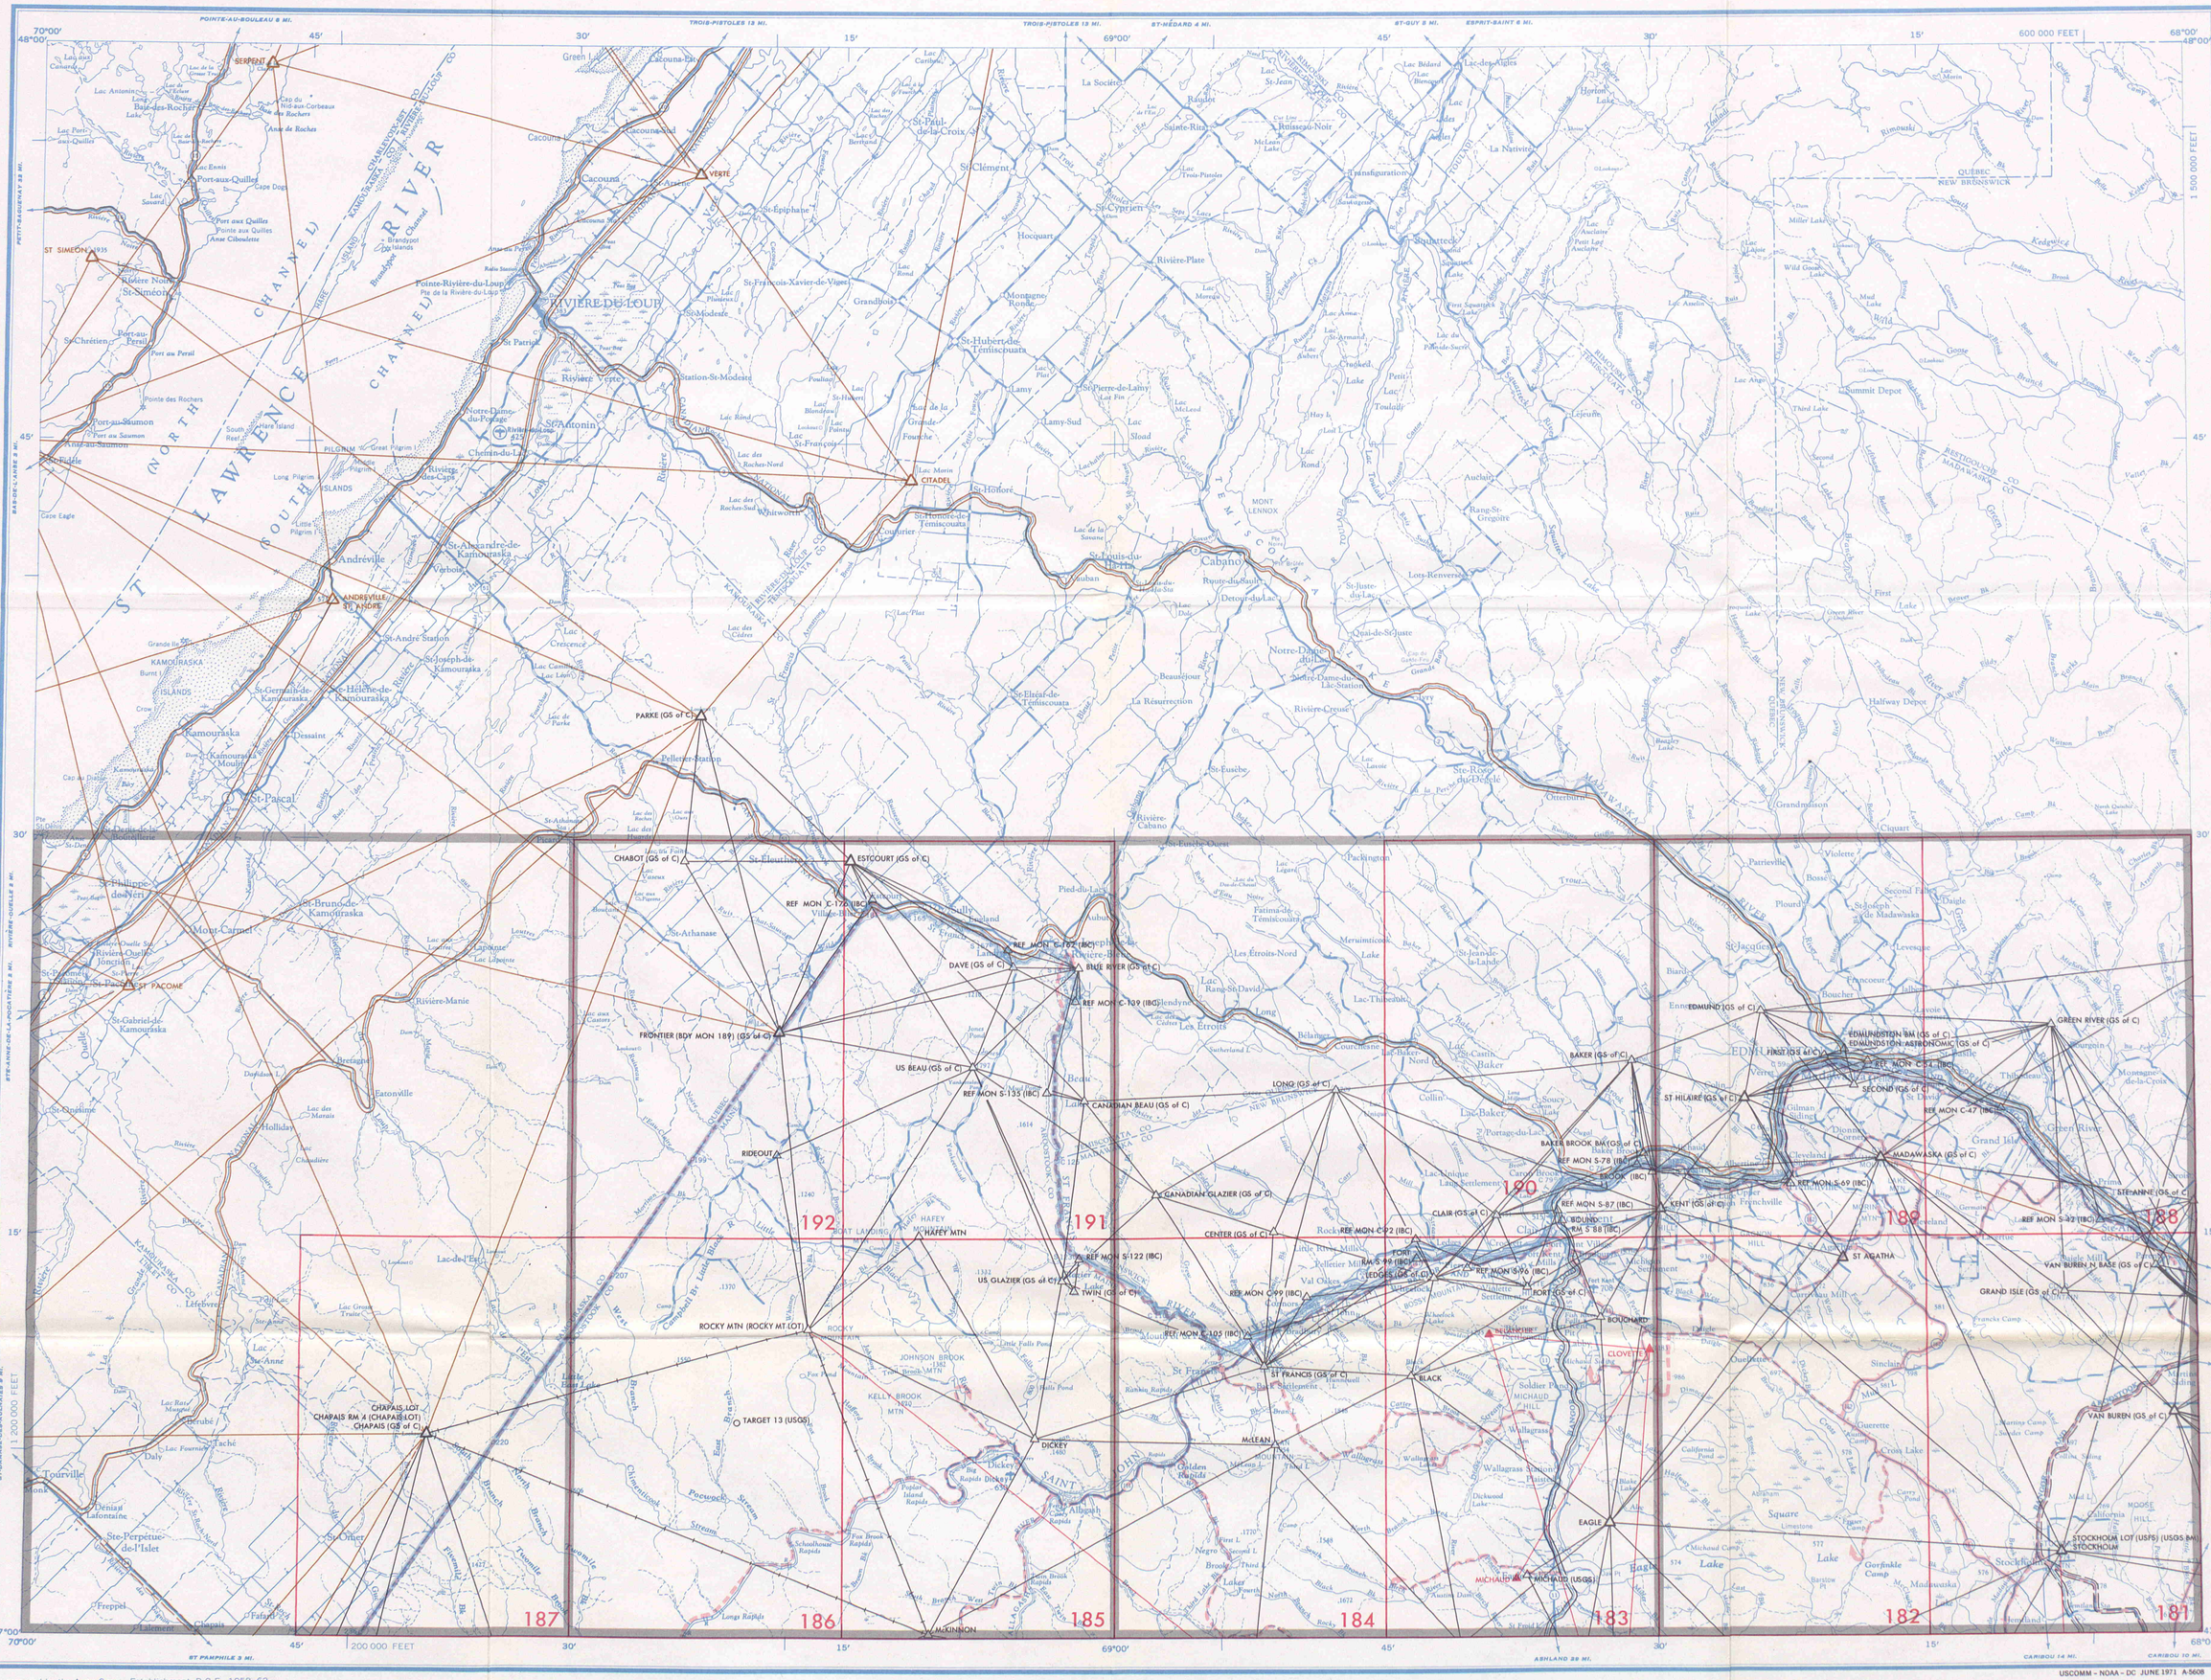

Base prepared by the Army Survey Establishment, R.C.E., 1958–62.
U. S. area from maps of the U. S. Army Topographic Command.
Published for civil use by the Geological Survey.

USCOMM – NOAA – DC JUNE 1971 A-5608

EDMUNDSTON N. B., QUEBEC, CAN.; MAINE, U. S. (NL 19-2)
NOVEMBER 1970

100,000-FOOT PLANE COORDINATE GRID TICK SYMBOLS

— MAINE EAST

INDEX TO COUNTY BOUNDARIES
(See county designations list for county identification)

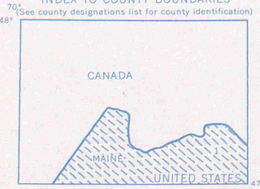

PLANE COORDINATE ZONES
MAINE EAST

HORIZONTAL CONTROL

Coast & Geodetic Survey	Geological Survey	Other Agencies	
△		△	Monumented Point - First Order
△	△	△	Monumented Point - Second Order
▲	▲	▲	Monumented Point - Third Order
○	○	○	Located Object ; Third Order
60			See separate index for names of numbered stations
WASHINGTON			Station reported not recovered
			Measured Base ; Electro Optical or Taped
			Line of triangulation observed
			Line of triangulation observed from one end only
			Measured Length - Electronic or Taped
			Theodolite Traverse - Electronic Distance
			Transit Traverse - Taped Distance Third Order
			Transit Traverse and Leveling Third Order

VERTICAL CONTROL

Coast & Geodetic Survey	Geological Survey	Other Agencies	
			First Order
			Second Order
			Third Order

STATE SURVEY CONTROL

Horizontal or Vertical

CODE OF OTHER AGENCIES

Geodetic Survey of Canada

Requests for geodetic control data depicted hereon in brown should be addressed to Dominion Geodesist, Geodetic Survey of Canada, Department of Mines and Technical Surveys, Ottawa 4, Ontario, Canada.

Scale 1:250,000

5 0 5 10 15 20 Statute Miles
5 0 5 10 15 20 25 30 Kilometers
25,000 0 25,000 50,000 75,000 100,000 Feet

TRANSVERSE MERCATOR PROJECTION

LOCATION DIAGRAM FOR NL 19-2

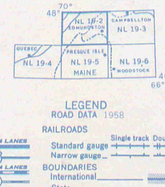

LEGEND
ROAD DATA 1958

ROADS

Hard surface, heavy duty	
More than two lanes wide	3 LANES | 4 LANES
Two lanes wide; Federal route marker	117
Hard surface, medium duty	
More than two lanes wide	3 LANES | 4 LANES
Two lanes wide; State route marker	10
Improved light duty	
Unimproved Dirt	
Trail	

RAILROADS

Standard gauge	Single track Double or Multiple
Narrow gauge	

BOUNDARIES

International	
State	
County	
Park or reservation	

Landmarks: School; Church; Other
Horizontal control point
Spot elevation in feet 237
Marsh or swamp
Intermittent or dry stream
Power line

COAST AND GEODETIC SURVEY
THIRTY MINUTE QUADRANGLE DESIGNATION

INDEX TO COUNTY BOUNDARIES

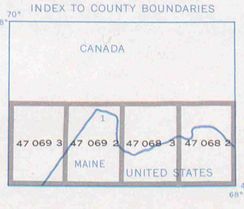

ORDER CONTROL DATA, SHOWN IN BLACK, BY 30 MINUTE QUADRANGLE UNITS FROM GEODESY DIVISION, NOAA, ROCKVILLE, MARYLAND 20852.

COUNTY DESIGNATIONS

1 Aroostook

GEOLOGICAL SURVEY
FIFTEEN MINUTE QUADRANGLE DESIGNATION

INDEX TO COUNTY BOUNDARIES

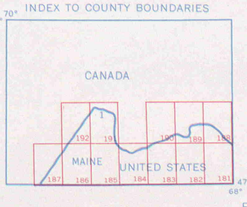

MAINE
181 Stockholm
182 Square Lake
183 Eagle Lake
184 St. Francis
185 Allagash
186 Rocky Mountain
187 Little East Lake
188 Grand Isle
189 Frenchville
190 Fort Kent
191 Beau Lake
192 Rocky Brook

ORDER CONTROL DATA, SHOWN IN RED, BY 15 MINUTE QUADRANGLE UNITS FROM DIRECTOR, GEOLOGICAL SURVEY, WASHINGTON, D. C. 20242.

EDMUNDSTON, N. B., QUEBEC, CAN.; MAINE, U. S. (NL 19-2)
NOVEMBER 1970